

MONUMENT RECORD
State of Indiana - County of Monroe

Section: 23


Township: 10 North

Range: 2 West

Corner ID: Be Bl S-13

Monument Description & Remarks: Found Limestone monument with engraved "+" at North 1/4 corner of section, approximately 1' south of fence corner post, 8" below grade. PK nail set on south side of stone.

References on file in the County Surveyor's Office: Survey by Mike Mundy of sections in Bean Blossom Township (dated May, 1995) on file in the County Surveyor's Office.

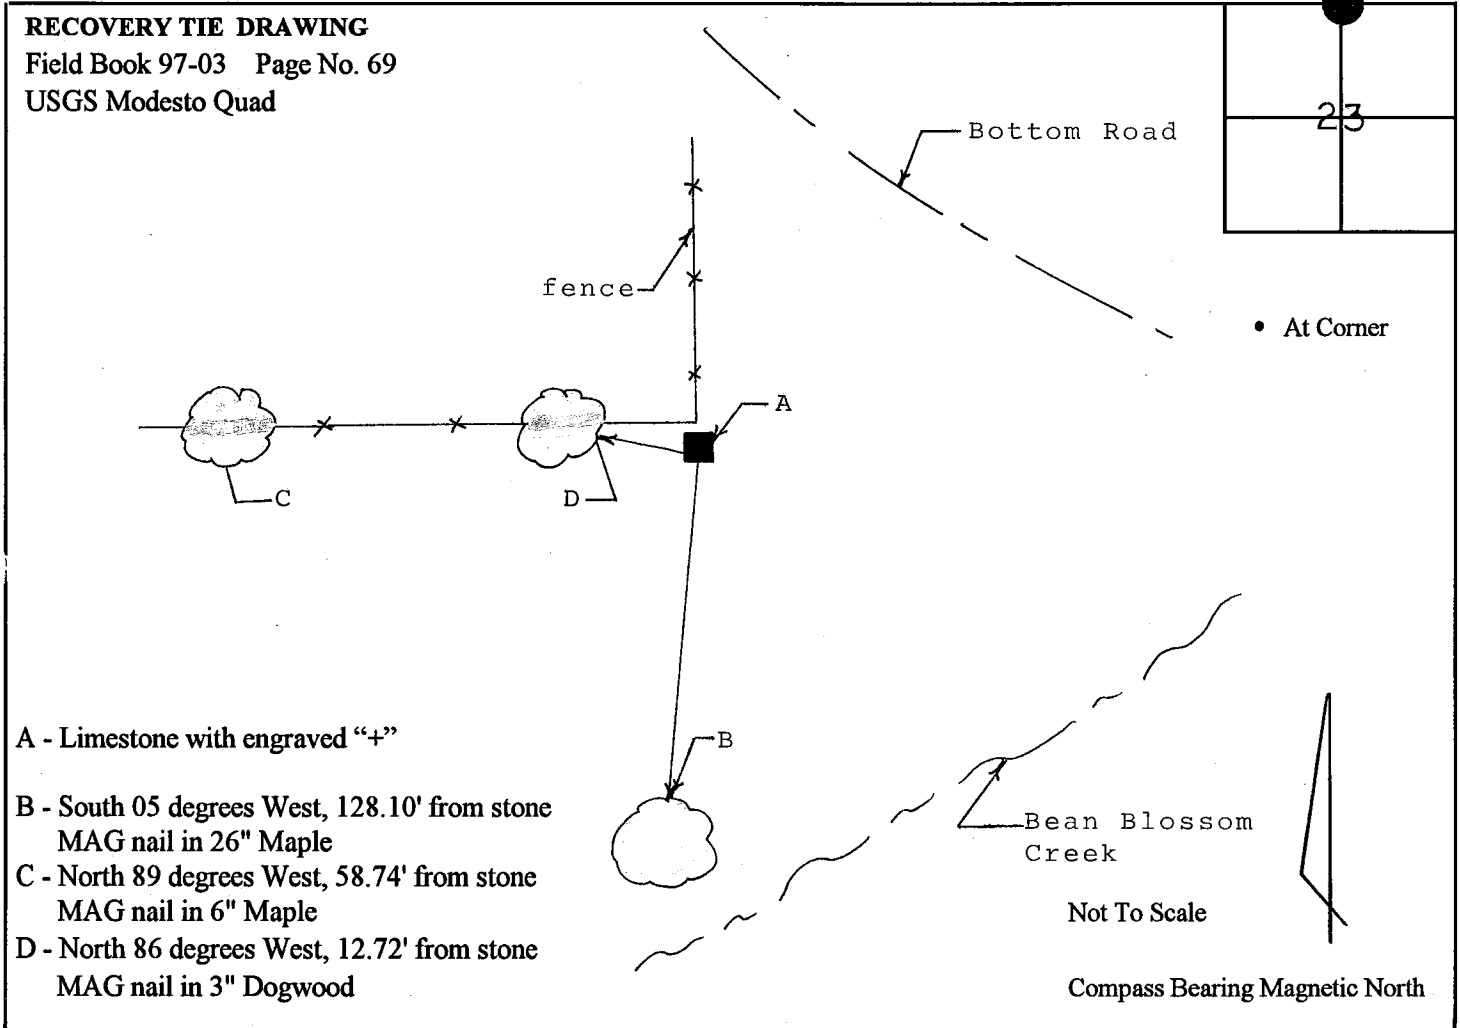

I, Kevin P. Enright, Monroe County Surveyor, hereby certify that this document was prepared under my direction in accordance with the provisions of Section 36-2-12-11 of the Indiana Code; and the above data is given under my hand and seal this 15th day of December, 1997.

Kevin P. Enright

Administered by: Surveyor Review Board

